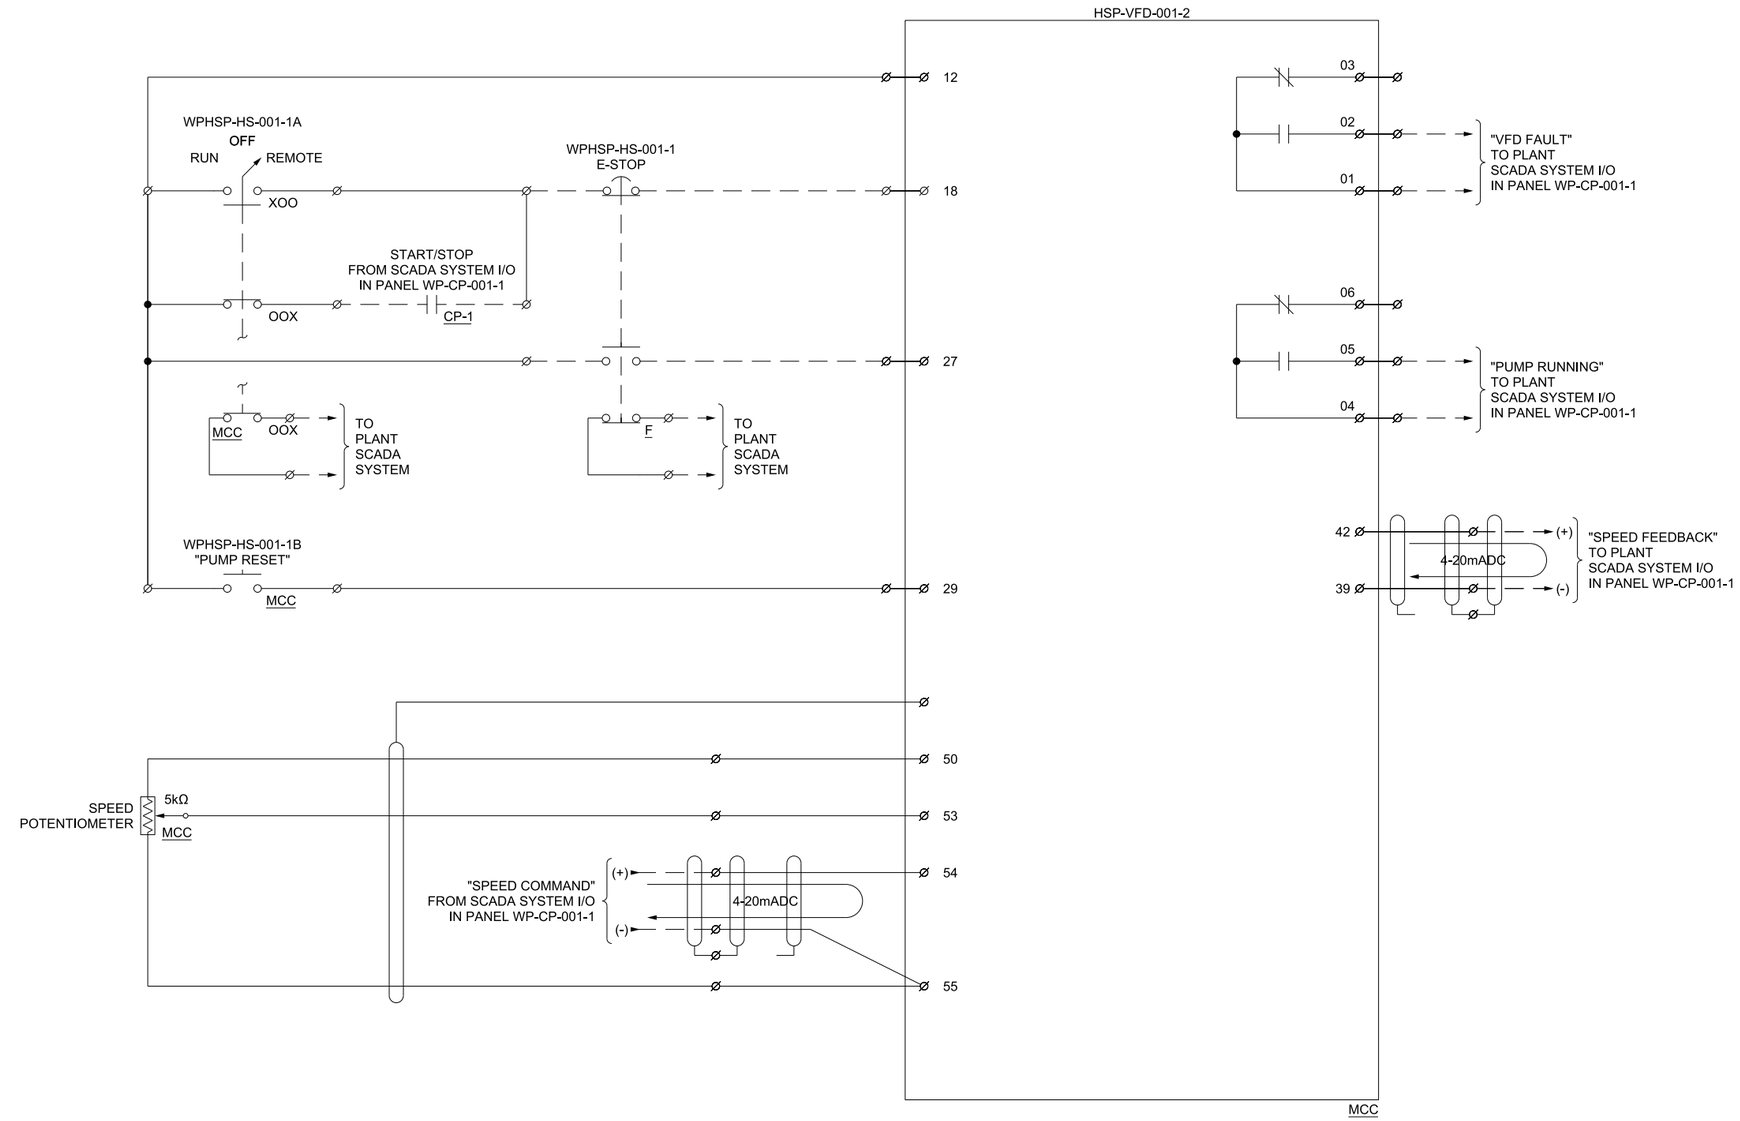

WATER PLANT HIGH SERVICE PUMP
WP-HSP-001-1
VFD WIRING DETAIL
(FOR DANFOSS AQUA DRIVE FC 202)

LEGEND:

CP-1	INDICATES A DEVICE LOCATED IN THE EXISTING PLANT SCADA PANEL WP-CP-001-1
F	INDICATES A DEVICE LOCATED IN THE FIELD
MCC	INDICATES A DEVICE LOCATED IN THE MCC
⌀	TERMINAL BLOCK
●	WIRING NODE
— —	FIELD WIRING
———	WIRING WITHIN ENCLOSURE

THE SEAL APPEARING ON THIS DOCUMENT WAS AUTHORIZED BY THOMAS R. HOVEN 03/04/2016. ALTERATION OF A SEALED DOCUMENT WITHOUT PROPER AUTHORIZATION TO THE RESPONSIBLE ENGINEER IS A VIOLATION OF THE TEXAS ENGINEERING PRACTICE ACT

NO.	DATE	DR	REVISION	CHK	APVD	BY
DSGN	T HOVEN	G MORAN		T RIDGIK	APVD	T HOVEN

©CH2M HILL 2014. ALL RIGHTS RESERVED.

THIS DOCUMENT, AND THE IDEAS AND DESIGNS INCORPORATED HEREIN, AS AN INSTRUMENT OF PROFESSIONAL SERVICE IS THE PROPERTY OF CH2M HILL AND IS NOT TO BE USED, IN WHOLE OR IN PART, FOR ANY OTHER PROJECT WITHOUT THE WRITTEN AUTHORIZATION OF CH2M HILL.
REUSE OF DOCUMENTS

CH2M Hill Engineers, Inc.
TBPE FIRM NO. 3699

Wastewater Treatment Plant
Water Treatment Plant and Prison Lift Station Improvements
City of Pampa, Texas

WTP INSTRUMENTATION AND CONTROL
MOTOR CONTROL WIRING DIAGRAM

NTS
VERIFY SCALE
BAR IS ONE INCH ON ORIGINAL DRAWING. 0 1"

DATE	MARCH 2016
PROJ	659681
DWG	300-I-3
SHEET	91 of 125

TENDER / BID DOCUMENTS

FILENAME: 300-N-6001103_659681.dgn PLOT DATE: 3/2/2016 PLOT TIME: 12:57:32 PM